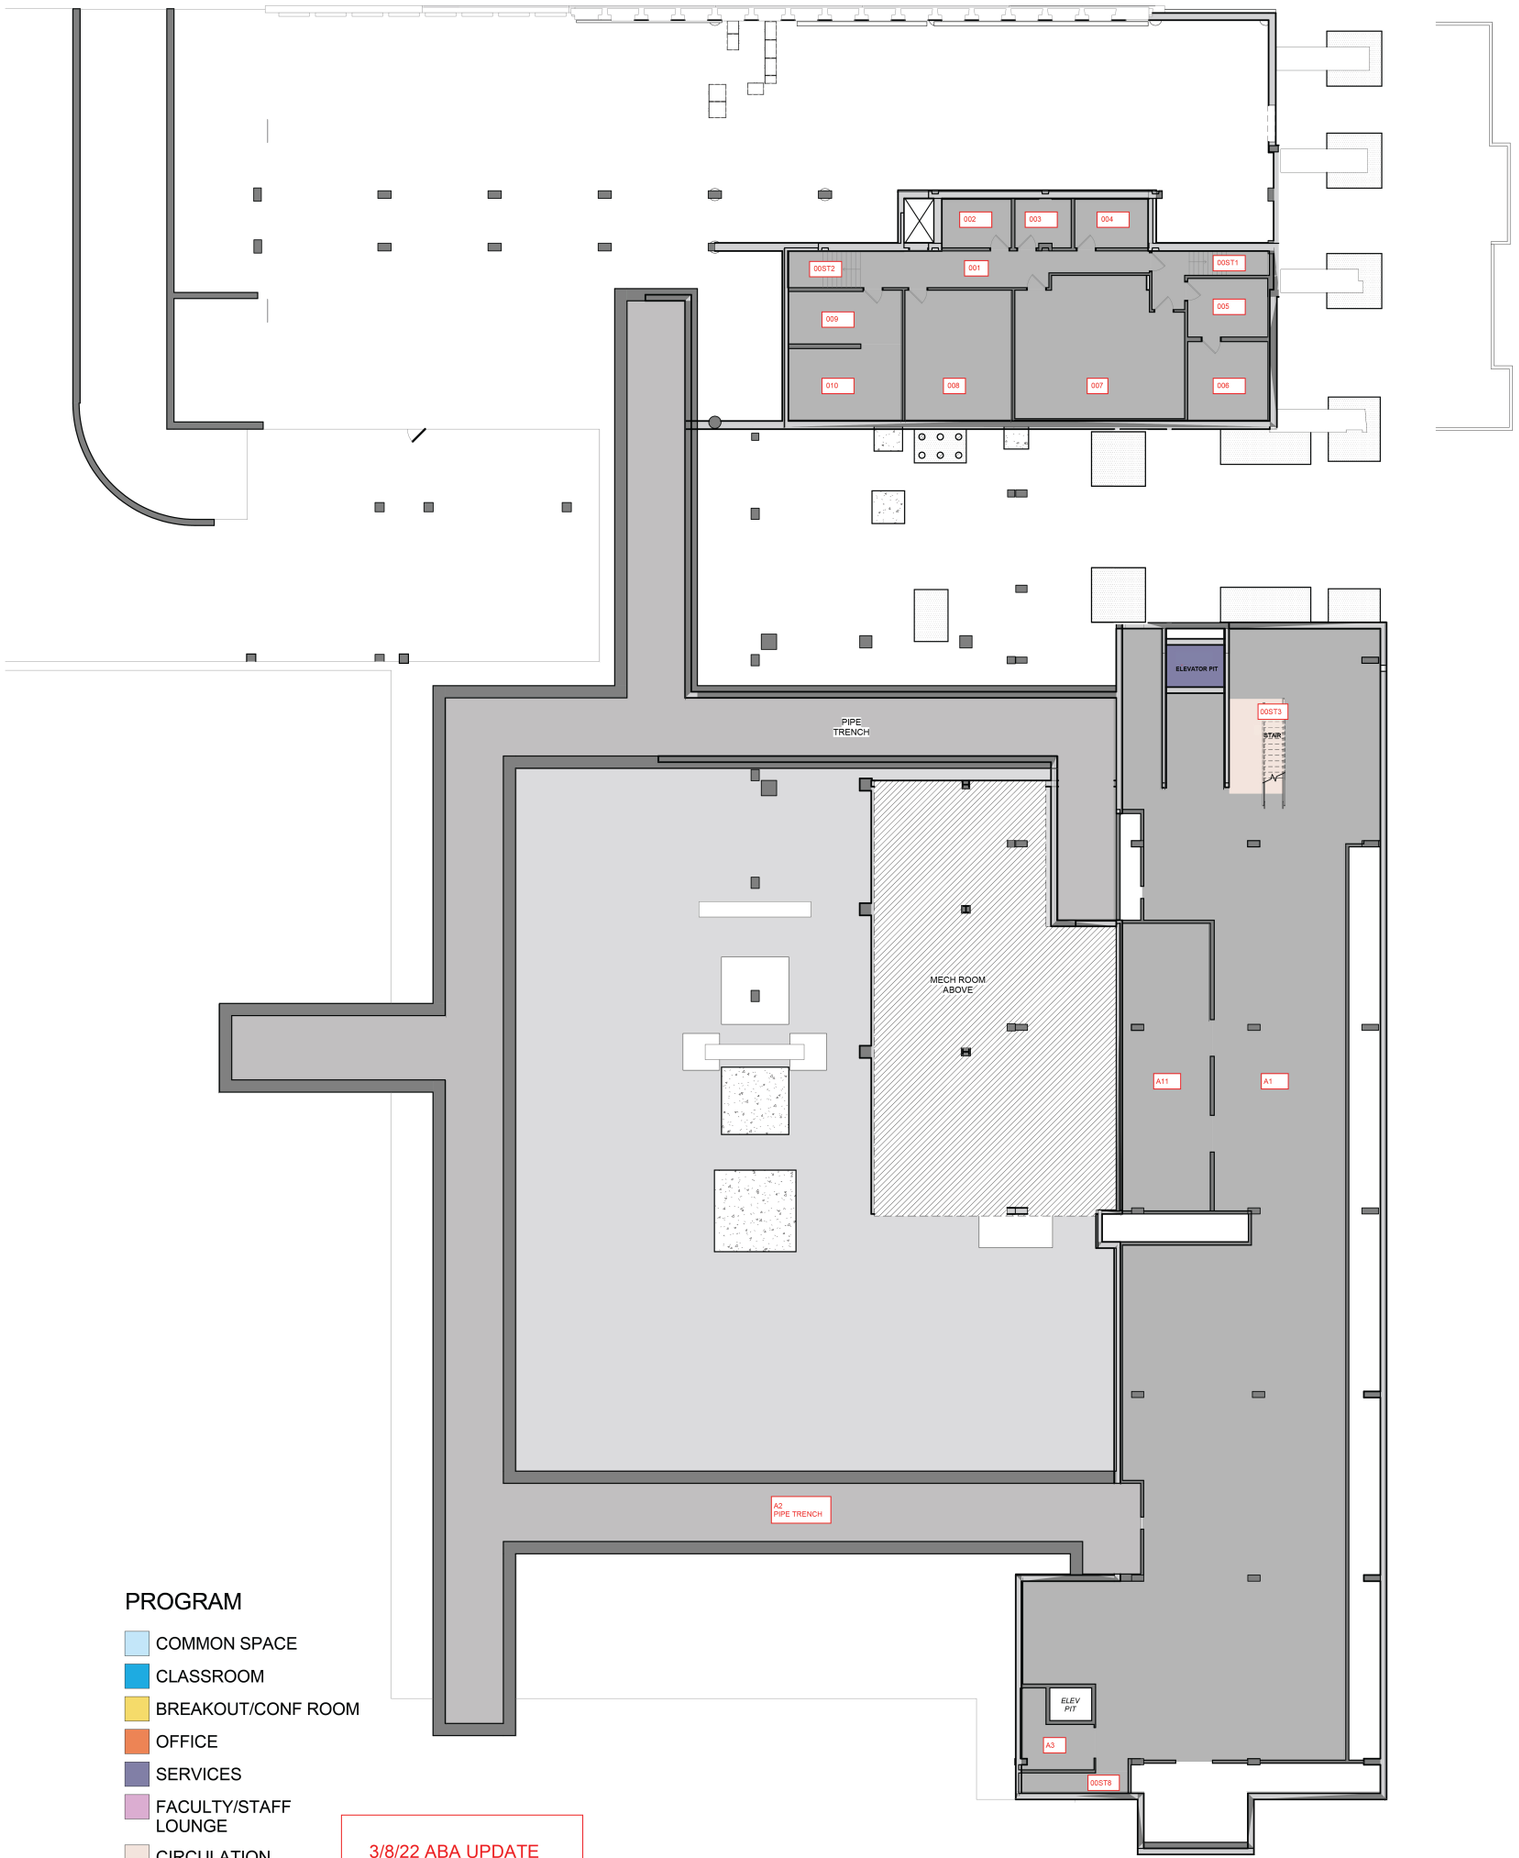

PROGRAM

- COMMON SPACE
- CLASSROOM
- BREAKOUT/CONF ROOM
- OFFICE
- SERVICES
- FACULTY/STAFF LOUNGE
- CIRCULATION
- BOH
- NIC

3/8/22 ABA UPDATE

BASEMENT

3/32" = 1'-0"
07/13/21

GSE RENOVATION & EXPANSION

AnnBeha Architects