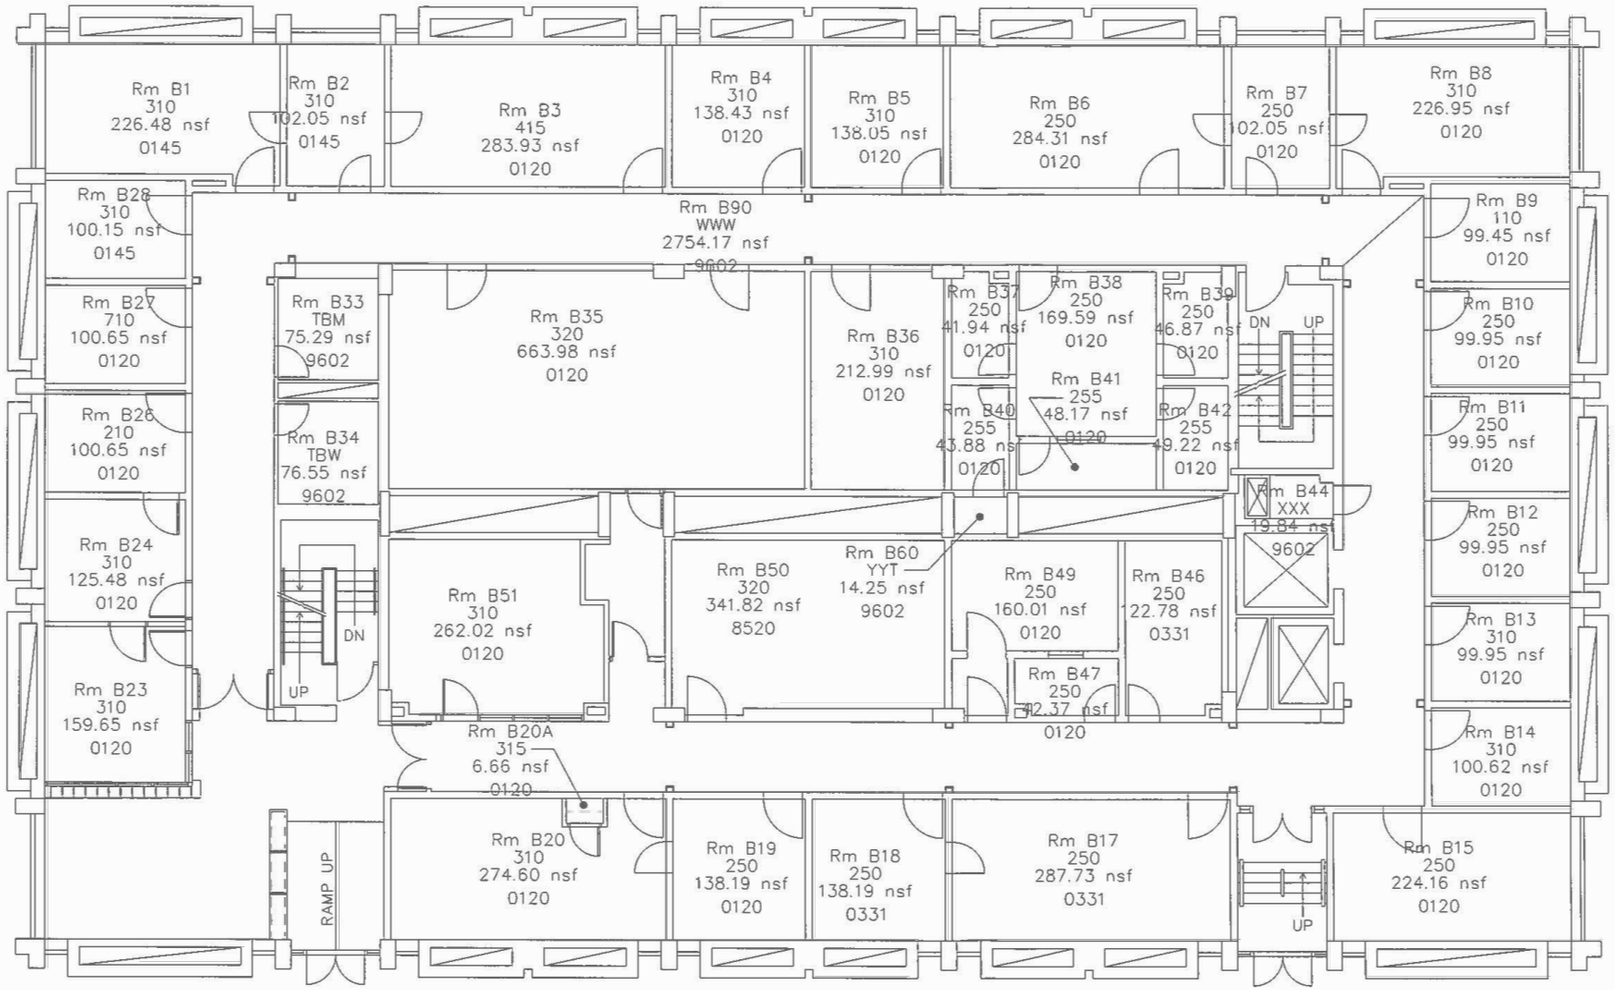

THESE MATERIALS ARE SUPPLIED BY THE UNIVERSITY OF PENNSYLVANIA DIVISION OF FACILITIES & REAL ESTATE SERVICES AS A STARTING POINT FOR MEASUREMENT AND VERIFICATION OF THE DATA PRESENTED. THE UNIVERSITY OF PENNSYLVANIA MAKES NO REPRESENTATIONS OR WARRANTIES, WHETHER EXPRESS OR IMPLIED AS TO THE ACCURACY OF INFORMATION THAT HAS BEEN SUPPLIED, WHETHER BY CAD FILES OR OTHERWISE. IT IS THE CONTRACTOR'S, ARCHITECT'S AND/OR ENGINEER'S RESPONSIBILITY TO VERIFY THE ACCURACY AND COMPLETENESS OF ALL SUPPLIED INFORMATION.

LEGEND - ROOM TAGS
ROOM NUMBER ARCH USE CODE NET SQUARE FOOTAGE ORG CODE

ORG ASSIGNMENTS MAY NOT BE CURRENT. PLEASE REQUEST UPDATED ROOM TAGS IF REQUIRED.

Building: Solomon Laboratories
Floor: Floor B

Usable:	5963.33 SF
Common Area:	2940.11 SF
Walls/Shafts/Core VP:	2209.03 SF
Floor Gross:	11112.47 SF
Construction Gross:	11112.47 SF

LAYERS: 1 DIM, 2 DIM, 3 DIM, 4 DIM, 5 DIM, 6 DIM, 7 DIM, 8 DIM, 9 DIM, 10 DIM, 11 DIM, 12 DIM, 13 DIM, 14 DIM, 15 DIM, 16 DIM

DRAWING NAME: 475FLR1.DWG

DISK TYPE: CD/ZIP/3.5"

FOR PLANNING USE ONLY. DIMENSIONS MAY VARY FROM FIELD CONDITIONS.

DIVISION OF FACILITIES AND REAL ESTATE SERVICES
3101 WALNUT ST.
PHILADELPHIA, PA. 19104-6289
PHONE: 215-898-5286

UNIVERSITY OF PENNSYLVANIA

RICHARD L. SOLOMON LABS
B LEVEL - FIRST FLOOR

DRAWN BY: MP
DATE: 10/22/91

SCALE: As Noted

REVISIONS MADE:

Date:	By:
04/20/94	MP
06/23/95	MP
05/10/02	RV
08/23/02	CLS
07/22/08	CLS

REVISION APPROVED:

SHEET NUMBER: A-2